


- Dimensions are in millimeters, unless stated otherwise.
- Scaling of this drawing is not recommended.
- It is the recipient's responsibility to print this document to the correct scale.
- All relevant drawings and specifications should be read in conjunction with this drawing.

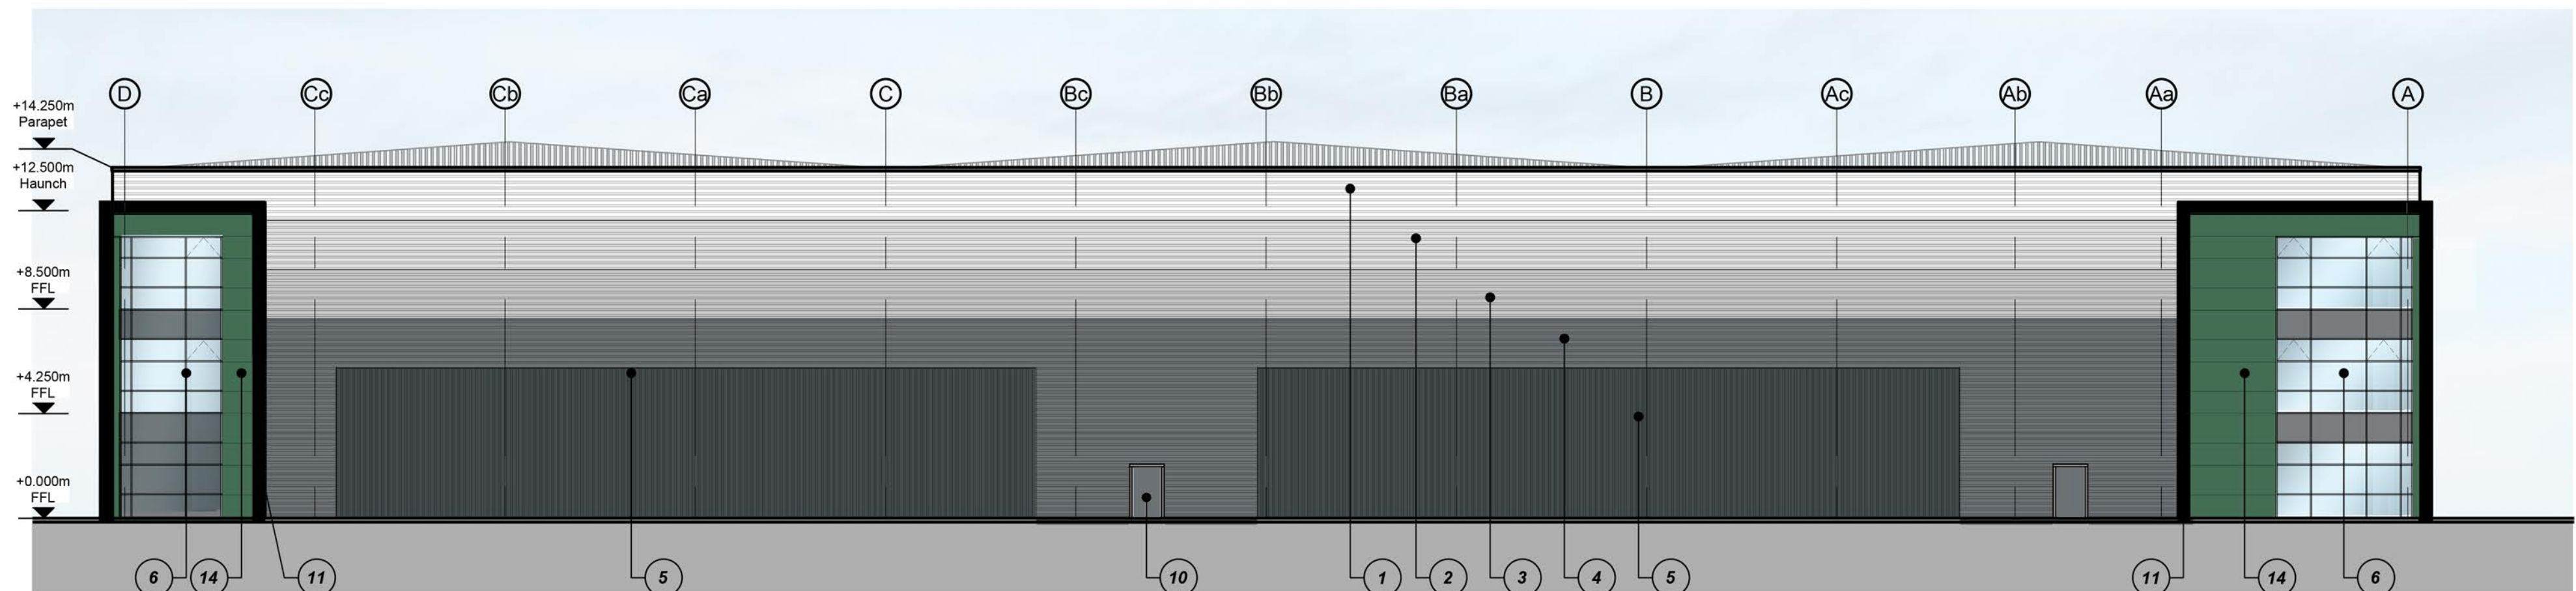


Front Elevation (East)
Scale 1:200



Side Elevation (South)
Scale 1:200



Rear Elevation (West)
Scale 1:200

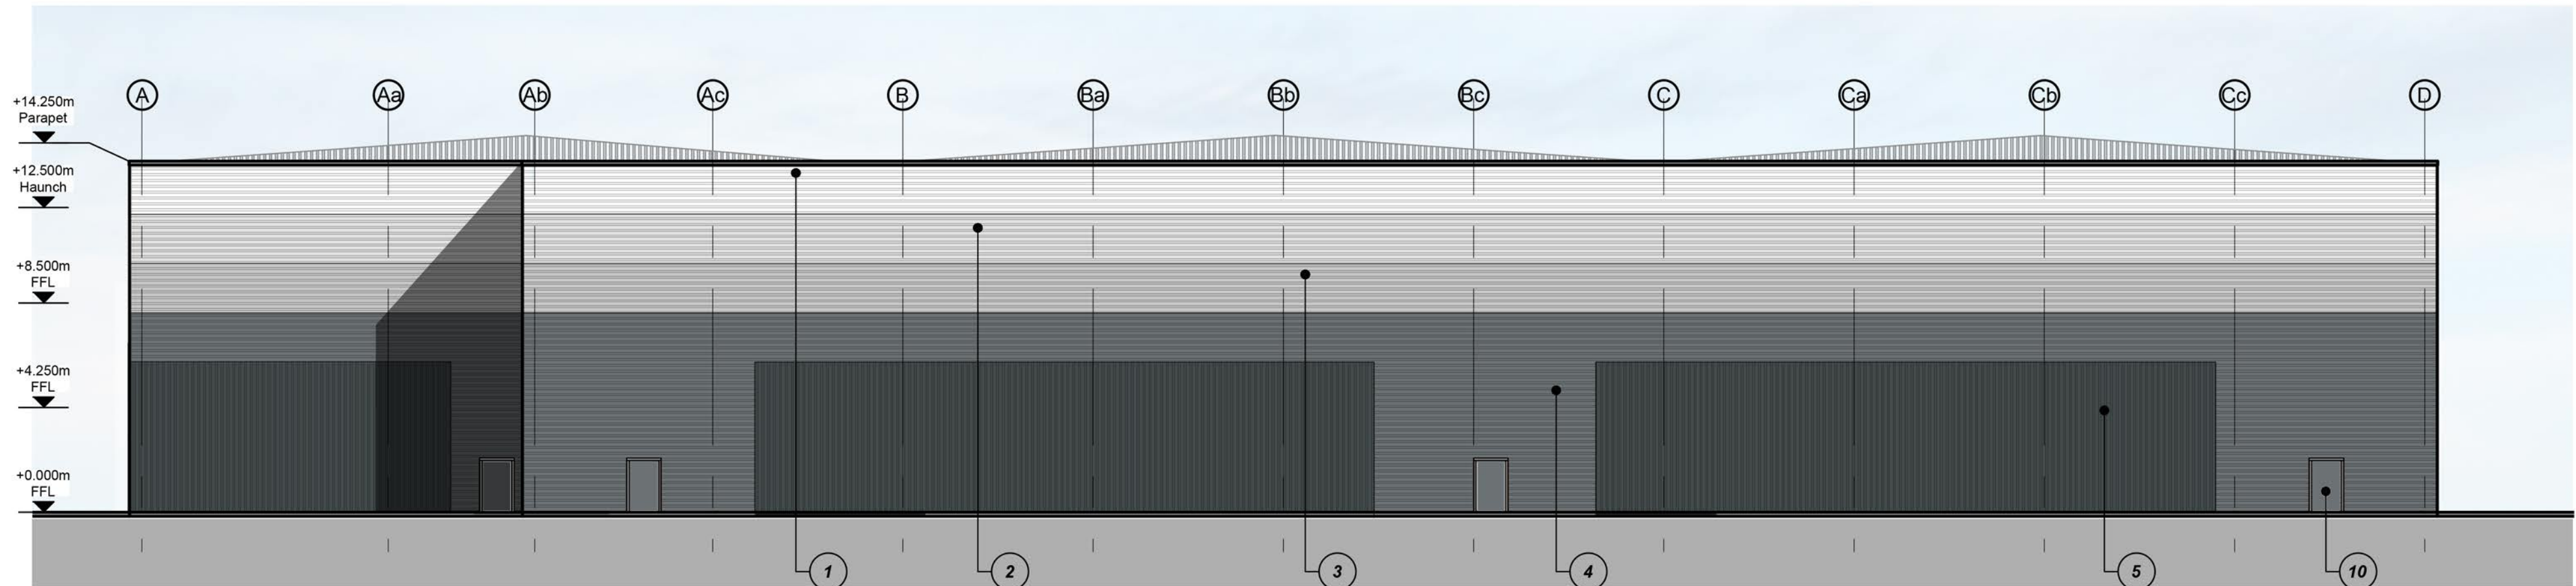

Rear Elevation (North)
Scale 1:200

Key

- 1 Horizontally laid trapezoidal built up wall cladding
Colour: White
- 2 Horizontally laid trapezoidal built up wall cladding
Colour: Light Grey
- 3 Horizontally laid trapezoidal built up wall cladding
Colour: Medium Grey
- 4 Horizontally laid trapezoidal built up wall cladding
Colour: Dark Grey
- 5 Vertically laid trapezoidal built up wall cladding
Colour: Slate Grey
- 6 Aluminium curtain walling system
Glazing: Grey tinted
Frame Colour: Dark Grey
- 7 Aluminium window/ door system
Glazing: Grey tinted
Frame Colour: Dark Grey
- 8 Overhead sectional doors with level access
Colour: Dark Grey
- 9 Parapet flashing
Colour: to match adjacent cladding
- 10 Security door & frame.
Colour: to match adjacent cladding
- 11 Feature Entrance Surround
Colour: Black
- 12 Pre-cast insulated dock pro-wall system
- 13 Overhead sectional doors with dock leveller
Colour: Dark Grey
- 14 Horizontally laid colour coated cladding system
with microrib finish
Colour: Dark Green
- 15 Horizontally laid colour coated cladding system
with microrib finish
Colour: White
- 16 Polycarbonate Wall Lite System
Colour: Opal

P.03	Western elevation revised to suit client comments dated 29/04/24.	AMQ	MT	20.05.24
P.02	Parapet height reduced by 750mm as per consultation responses.	AMQ	MT	03.10.23
P.01	Initial Issue	LAH	AJL	27.06.23
rev	amendments	by	ckd	date

16 Eastman Road, Acton, London

Proposed Elevations

Information Container LOD:	LOD 100
----------------------------	---------



RIBA PoW Stage:	2 - Concept Design
Document Suitability:	S2
Drawn / Checked:	LAH / AJL
Date:	27.06.23
Scale:	1:100 A1
UMC Project Number:	23116
Document Reference:	Drawing no: Revision:
23116 - UMC - XXXX - XX - DR - A	1301 P.03

10m SCALE 1:500