



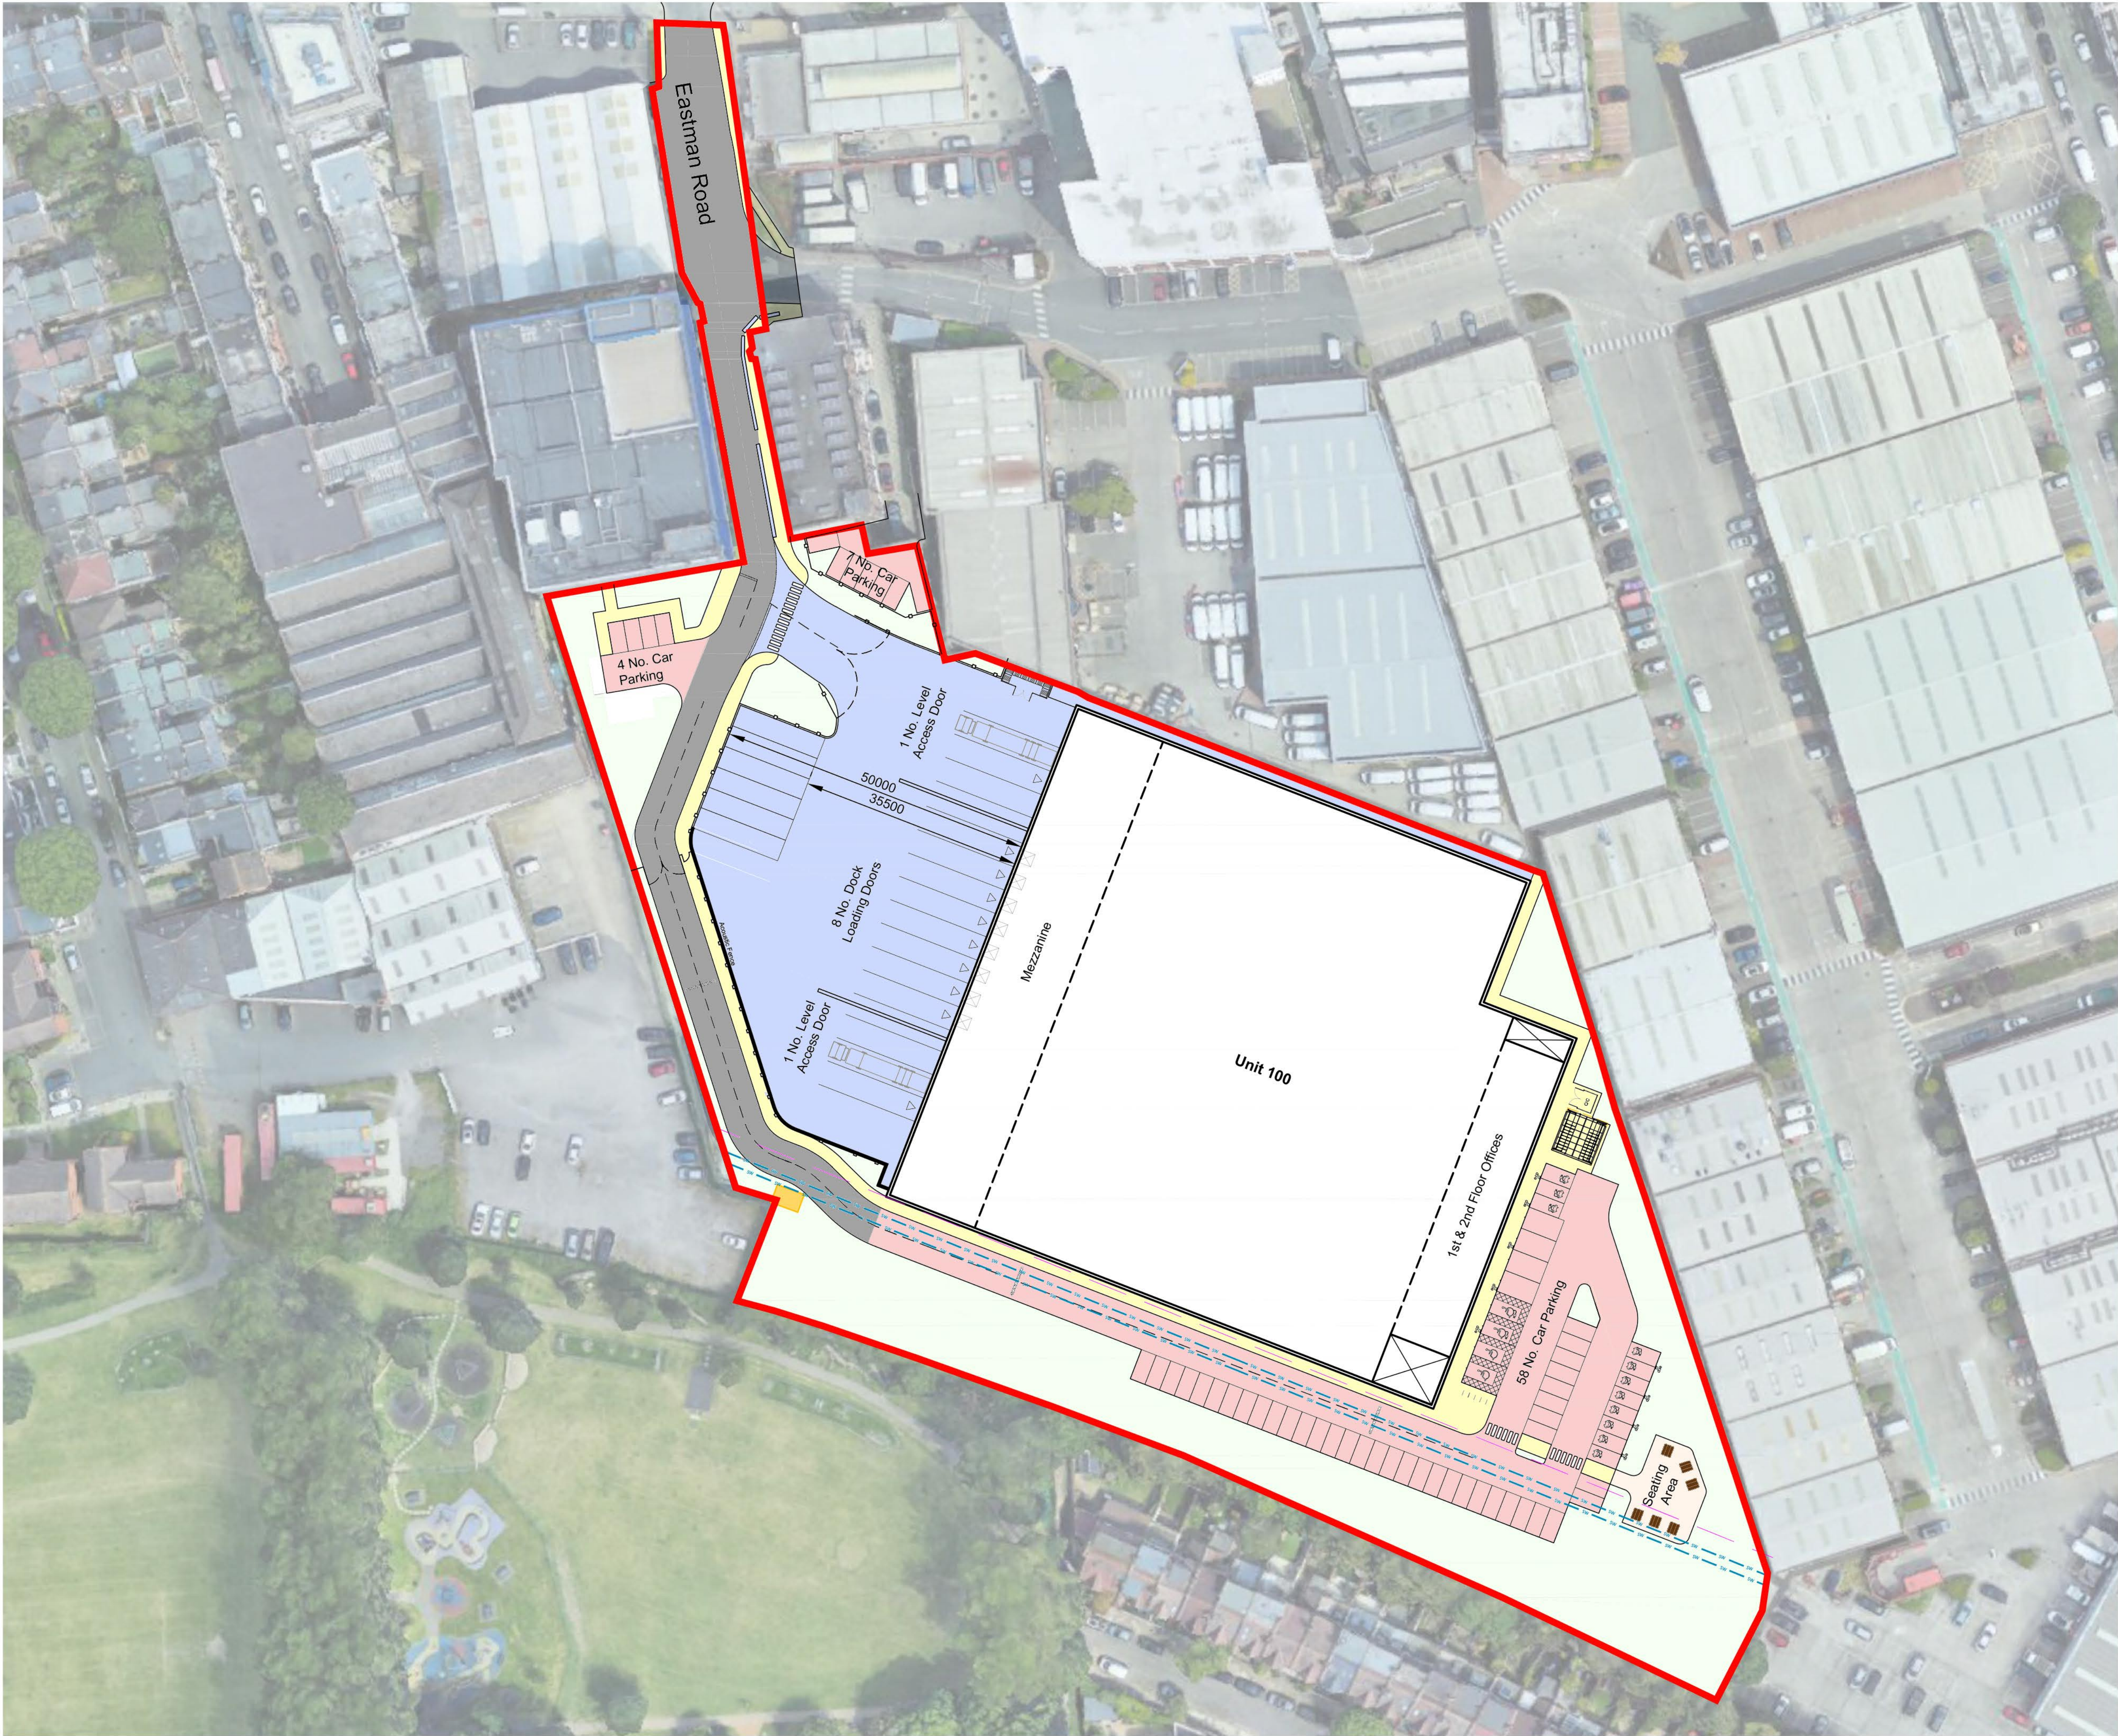

Proposed External Surfacing Plan

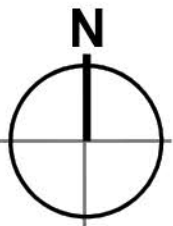

- Dimensions are in millimeters, unless stated otherwise.
- Scaling of this drawing is not recommended.
- It is the recipient's responsibility to print this document to the correct scale.
- All relevant drawings and specifications should be read in conjunction with this drawing.



MATERIALS KEY

- Proposed Soft Landscape
- Breedon Gravel
- Proposed Concrete Service Yard
- Path (Block Paving)
- Tarmac
- Road (Permeable Block Paving)

P.05	Site layout revised to suit client comments dated 29/04/24.	AMQ	AJL	20.05.24
P.04	Parking reduced.	LAH	AJL	08.12.23
P.03	Gate added. Parking quantum reduced as per consultation responses.	AMQ	AJL	03.10.23
P.02	Application boundary updated to suit Title Plans	LAH	AJL	03.08.23
P.01	Initial Issue	AMQ	MT	30.06.23
rev	amendments		by	ckd date

16 Eastman Road, Acton, London

Proposed External Surfacing Plan

Information Container LOD:	LOD 100
----------------------------	---------



RIBA PoW Stage:	2 - Concept Design
Document Suitability:	S2
Drawn / Checked:	AMQ / MT
Date:	17/04/2023
Scale:	1:500 A1
UMC Project Number:	23116
Document Reference:	Drawing no: Revision:
23116 - UMC - XXXX - SI - DR - A	0703 P.05

PLANNING
THIS DRAWING IS TO BE USED FOR THE STATED PURPOSE ONLY AND SHOULD NOT BE USED FOR ANY OTHER